





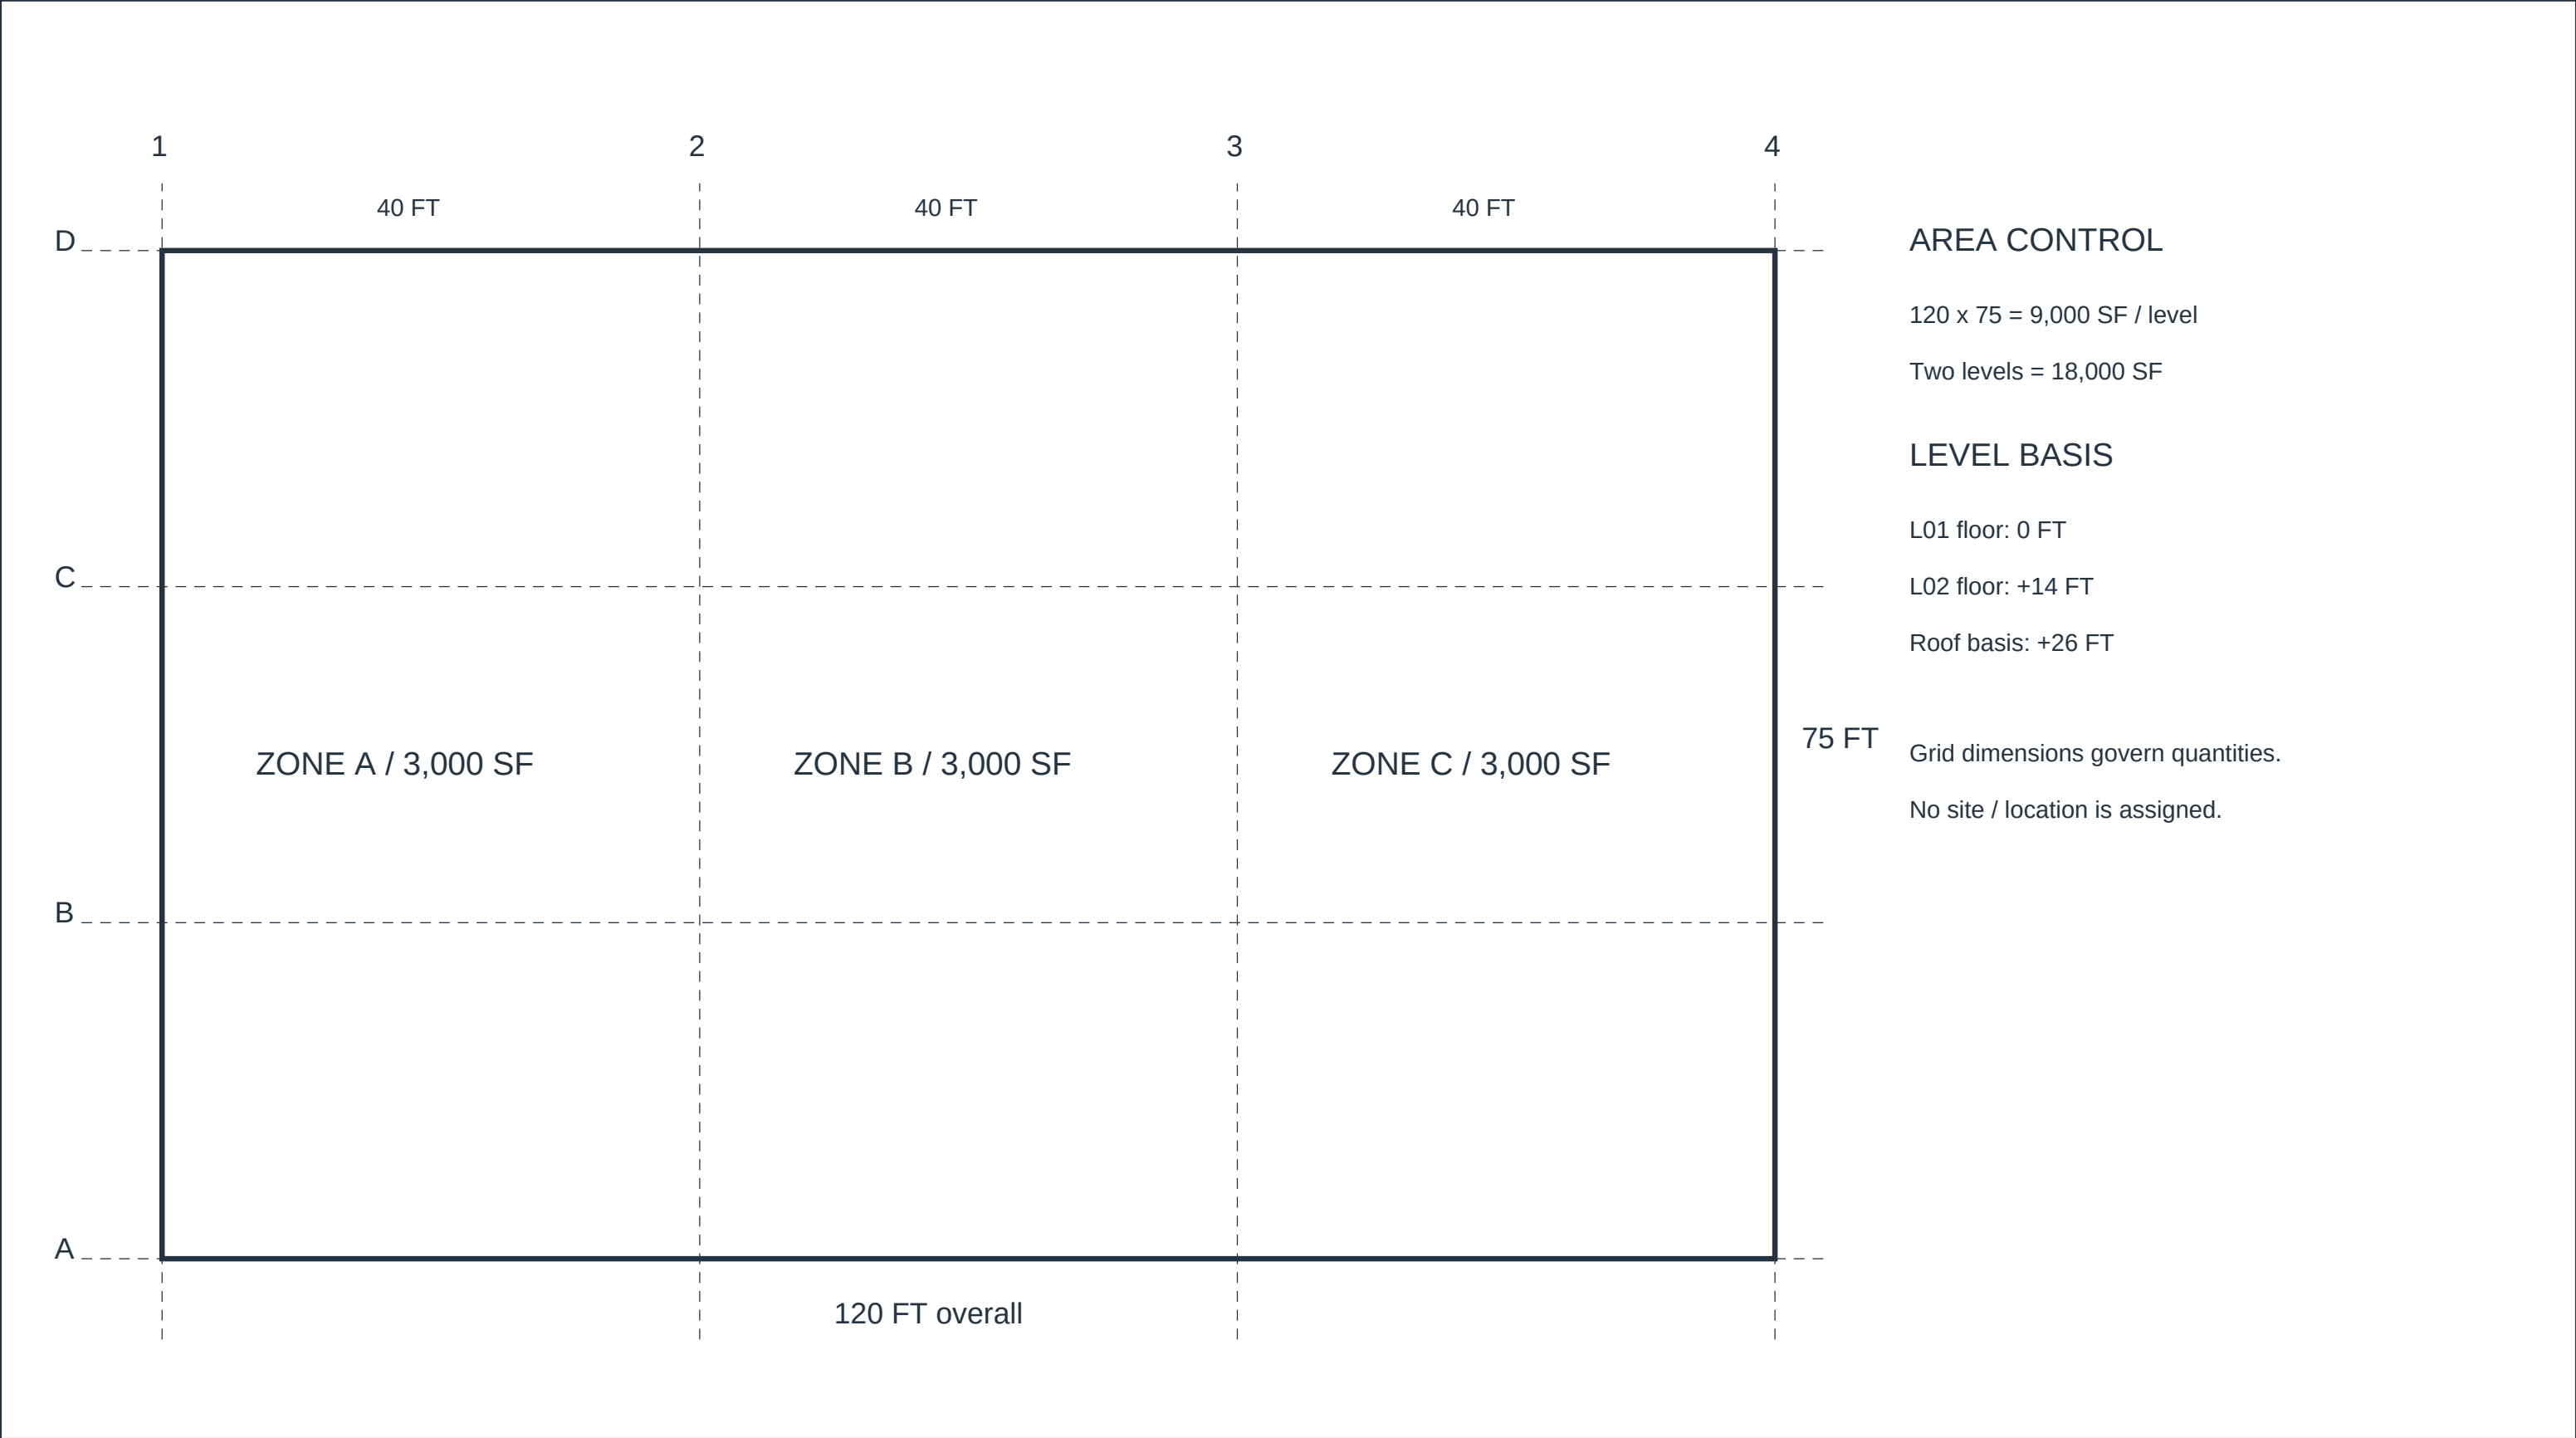

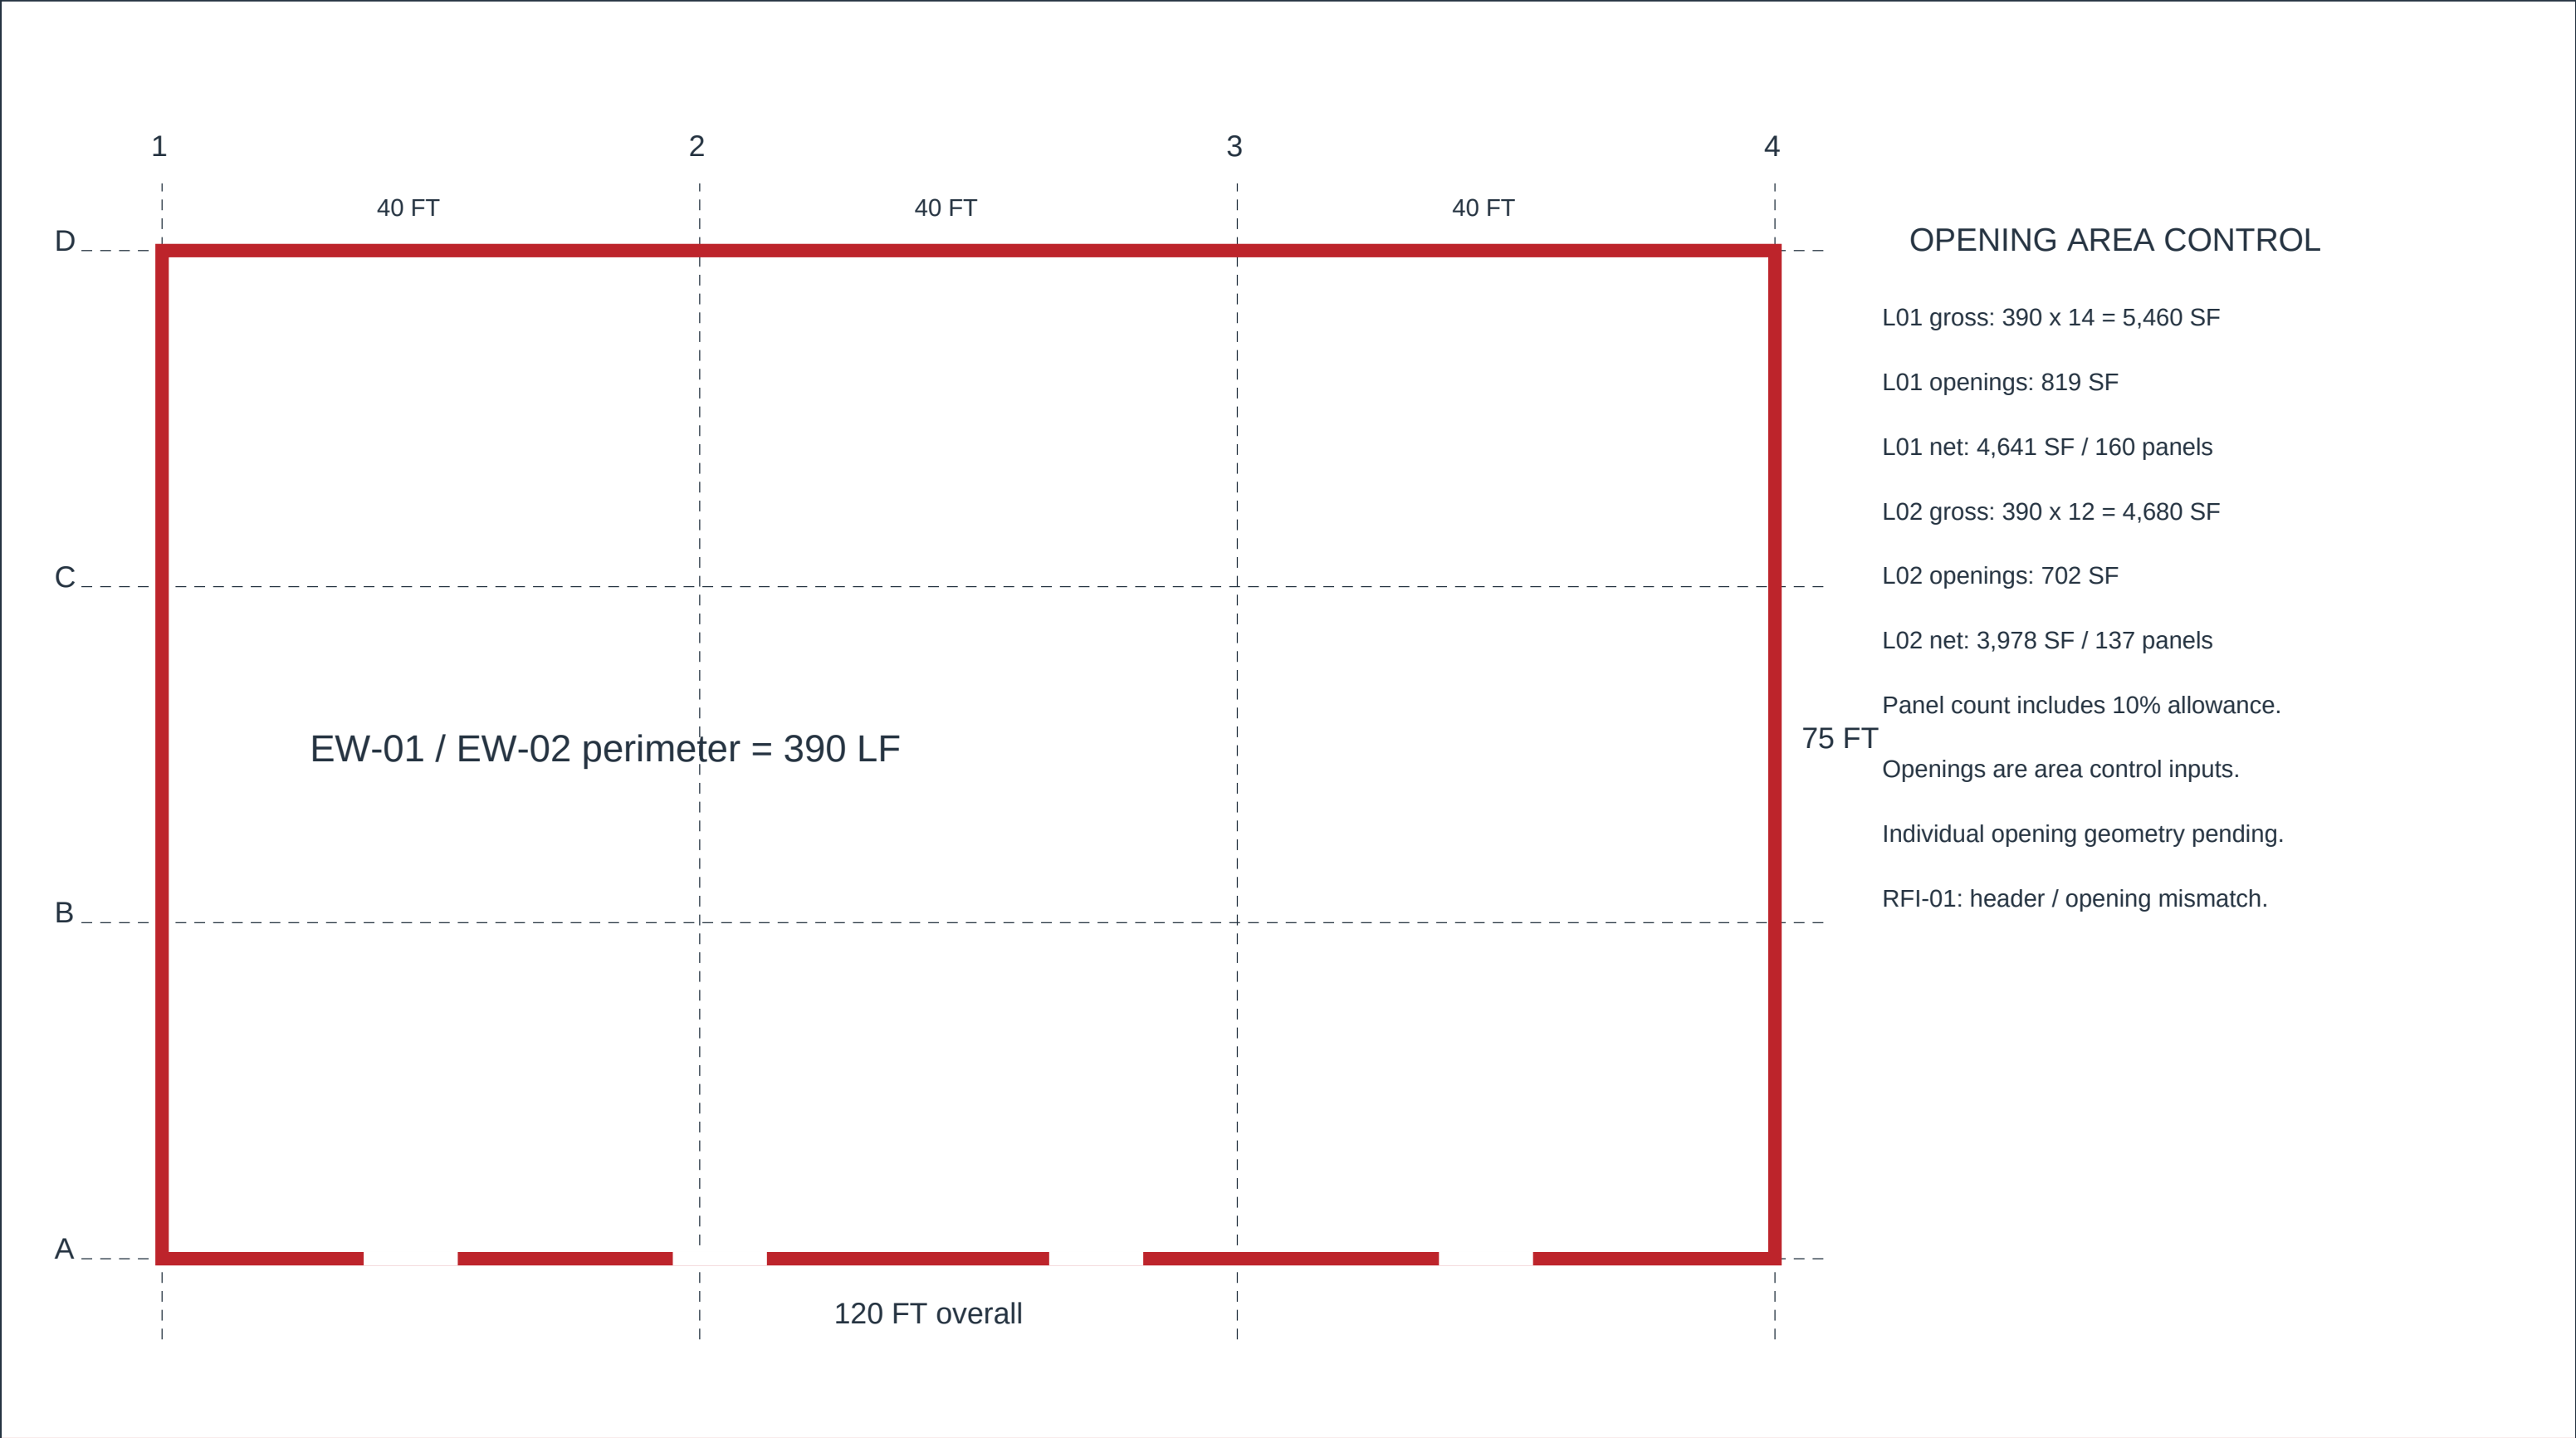

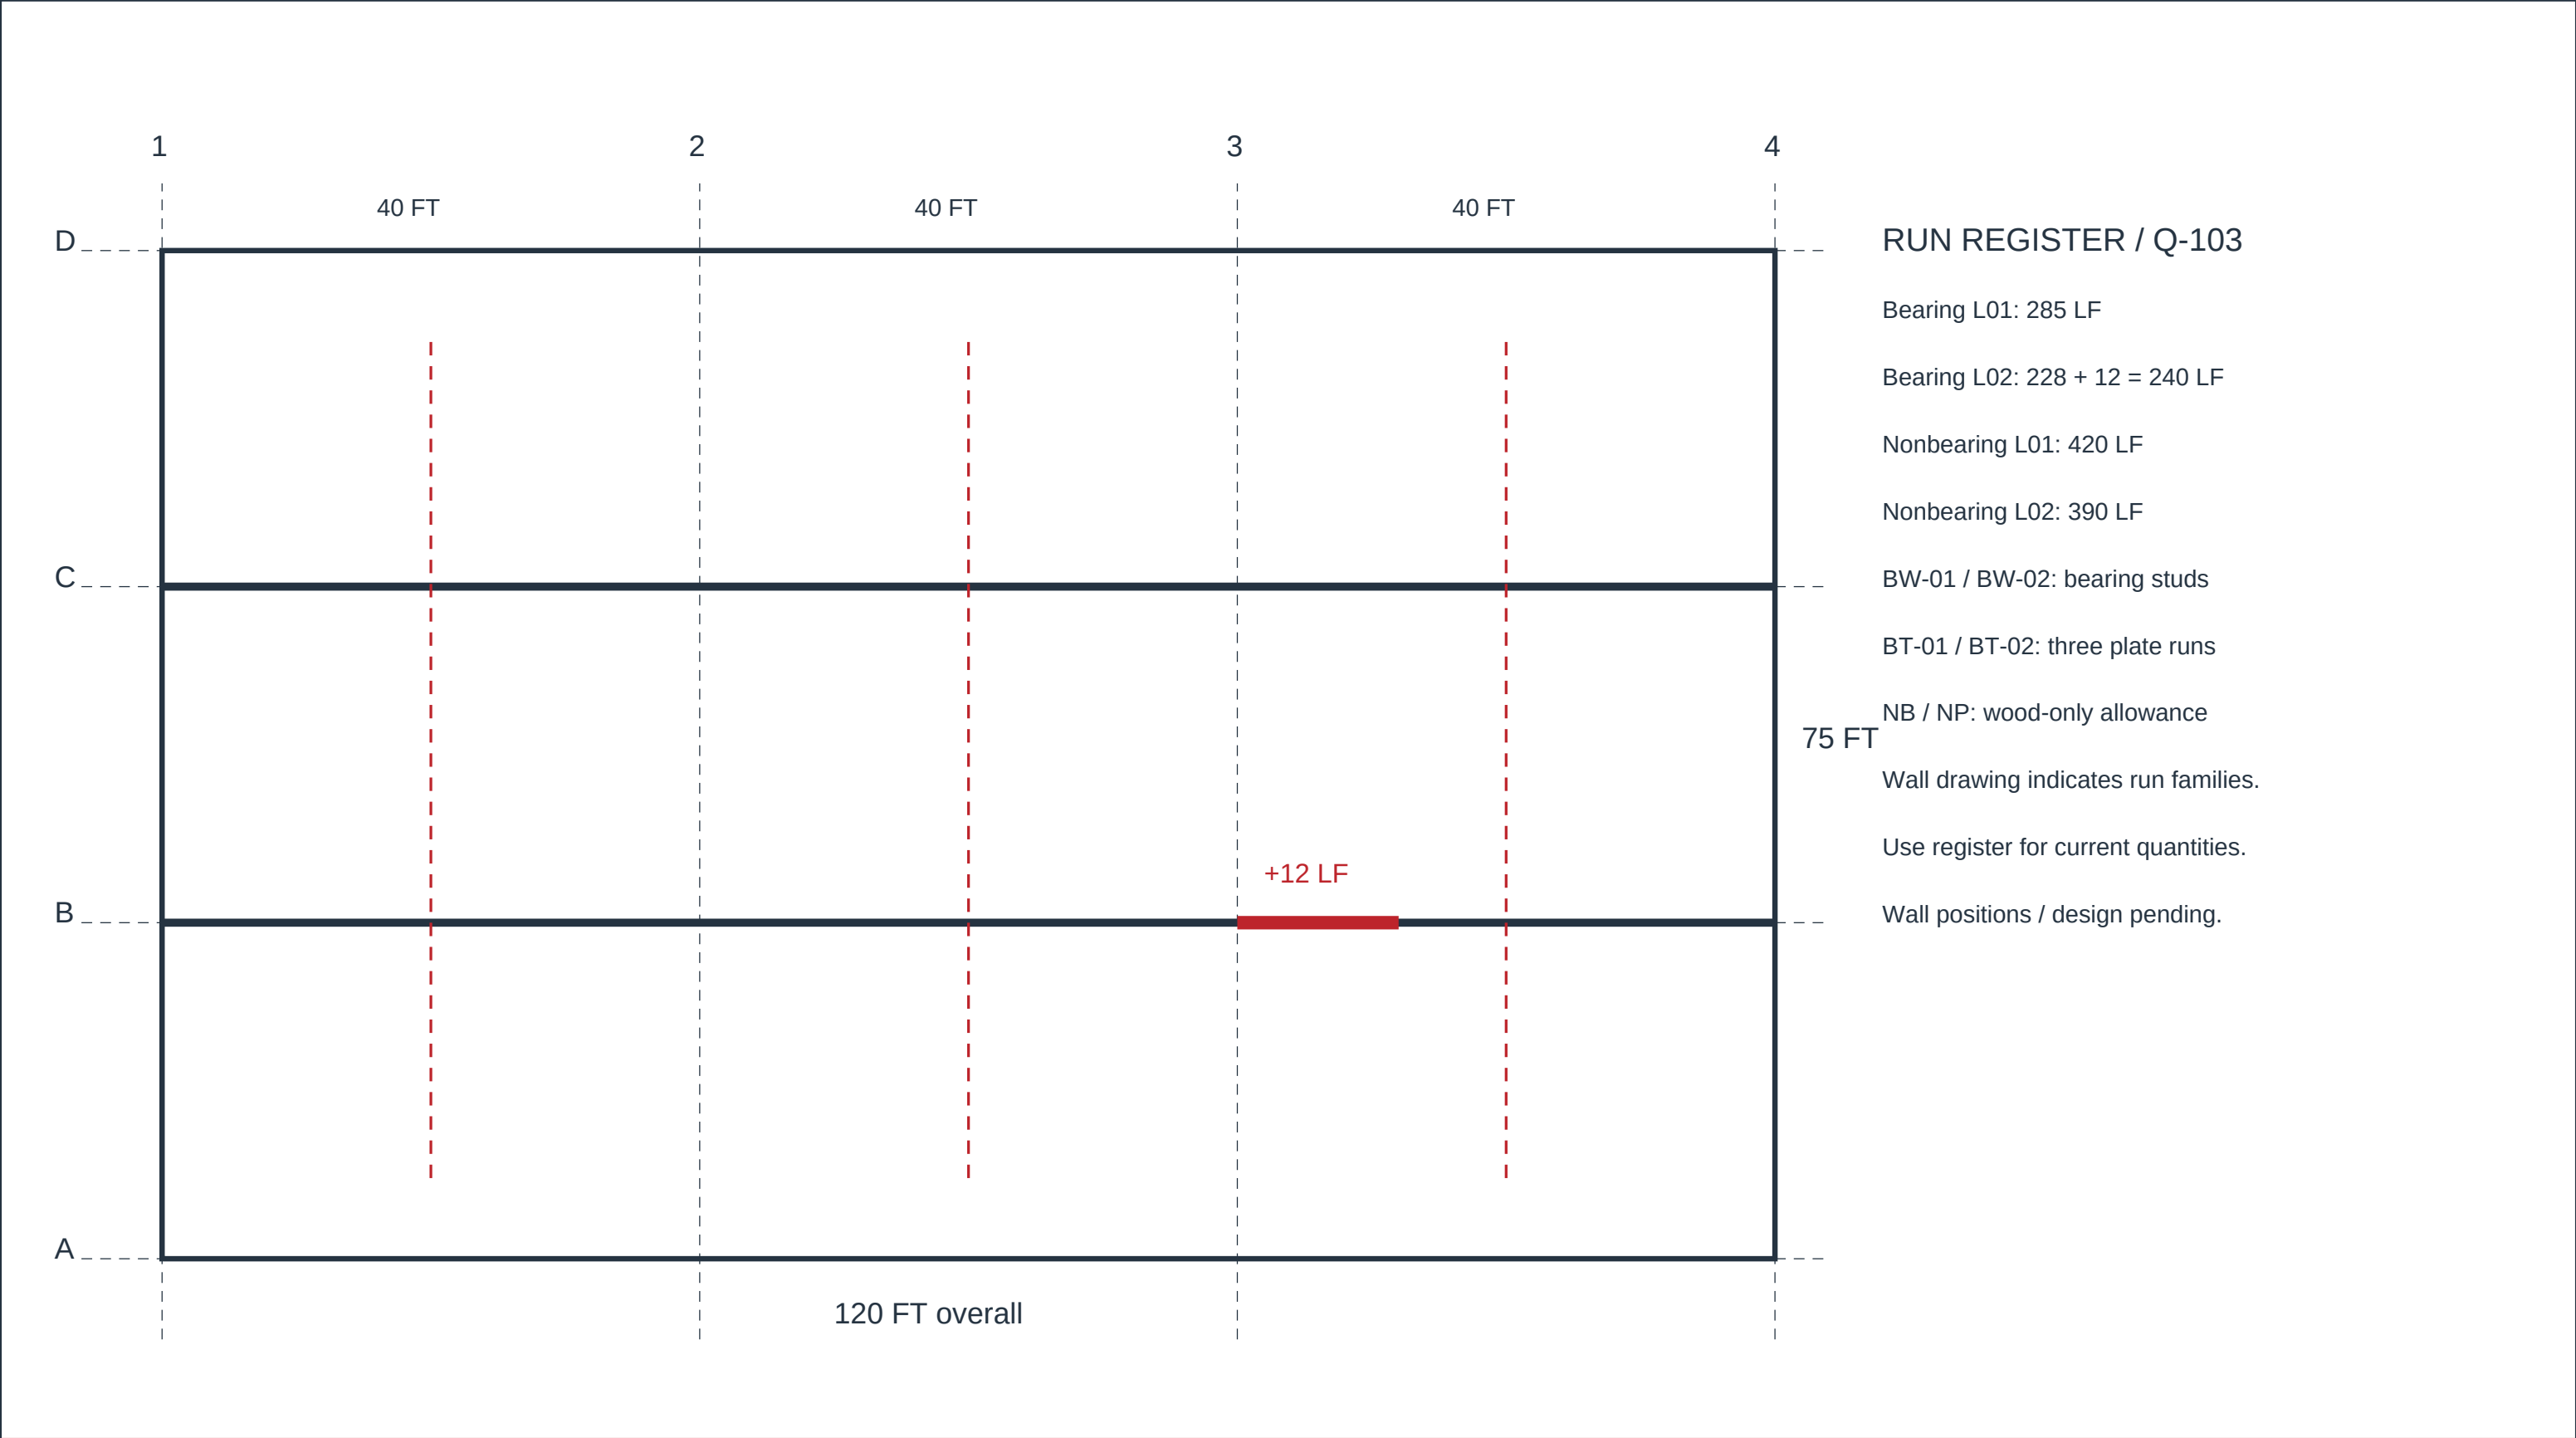

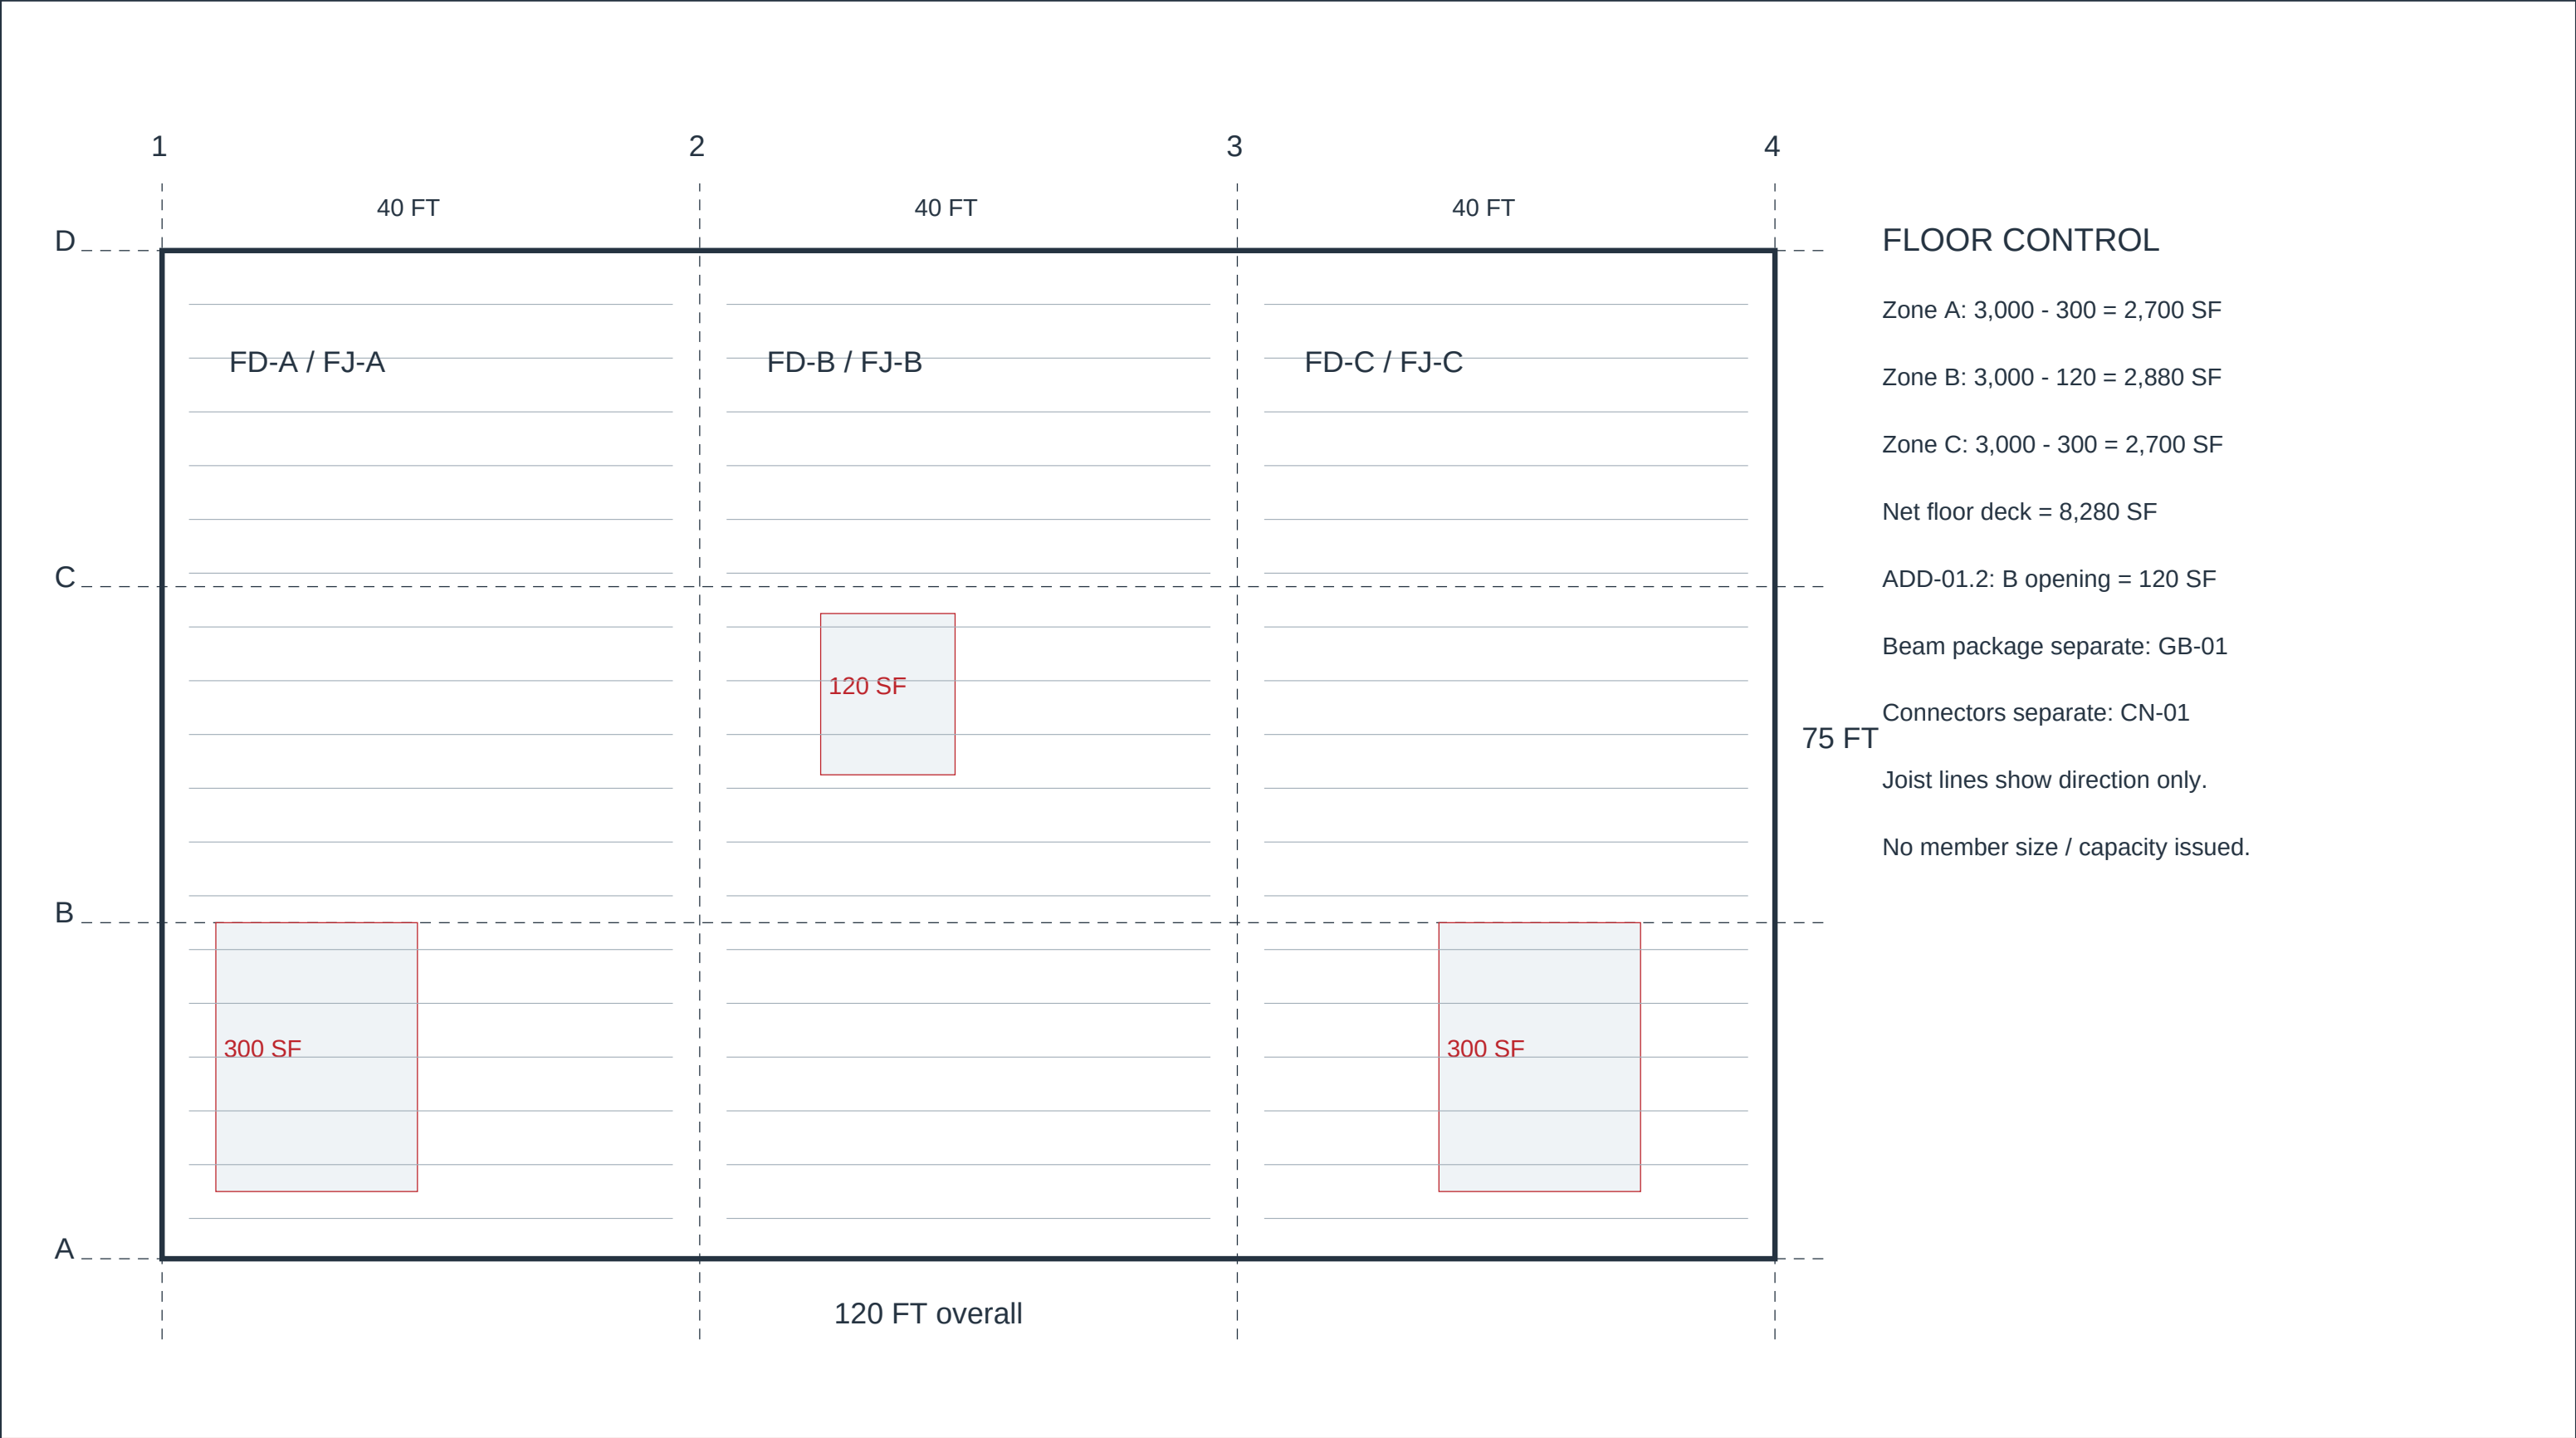

FLOOR CONTROL

Zone A: 3,000 - 300 = 2,700 SF

Zone B: 3,000 - 120 = 2,880 SF

Zone C: 3,000 - 300 = 2,700 SF

Net floor deck = 8,280 SF


ADD-01.2: B opening = 120 SF

Beam package separate: GB-01

Connectors separate: CN-01

Joist lines show direction only.

No member size / capacity issued.

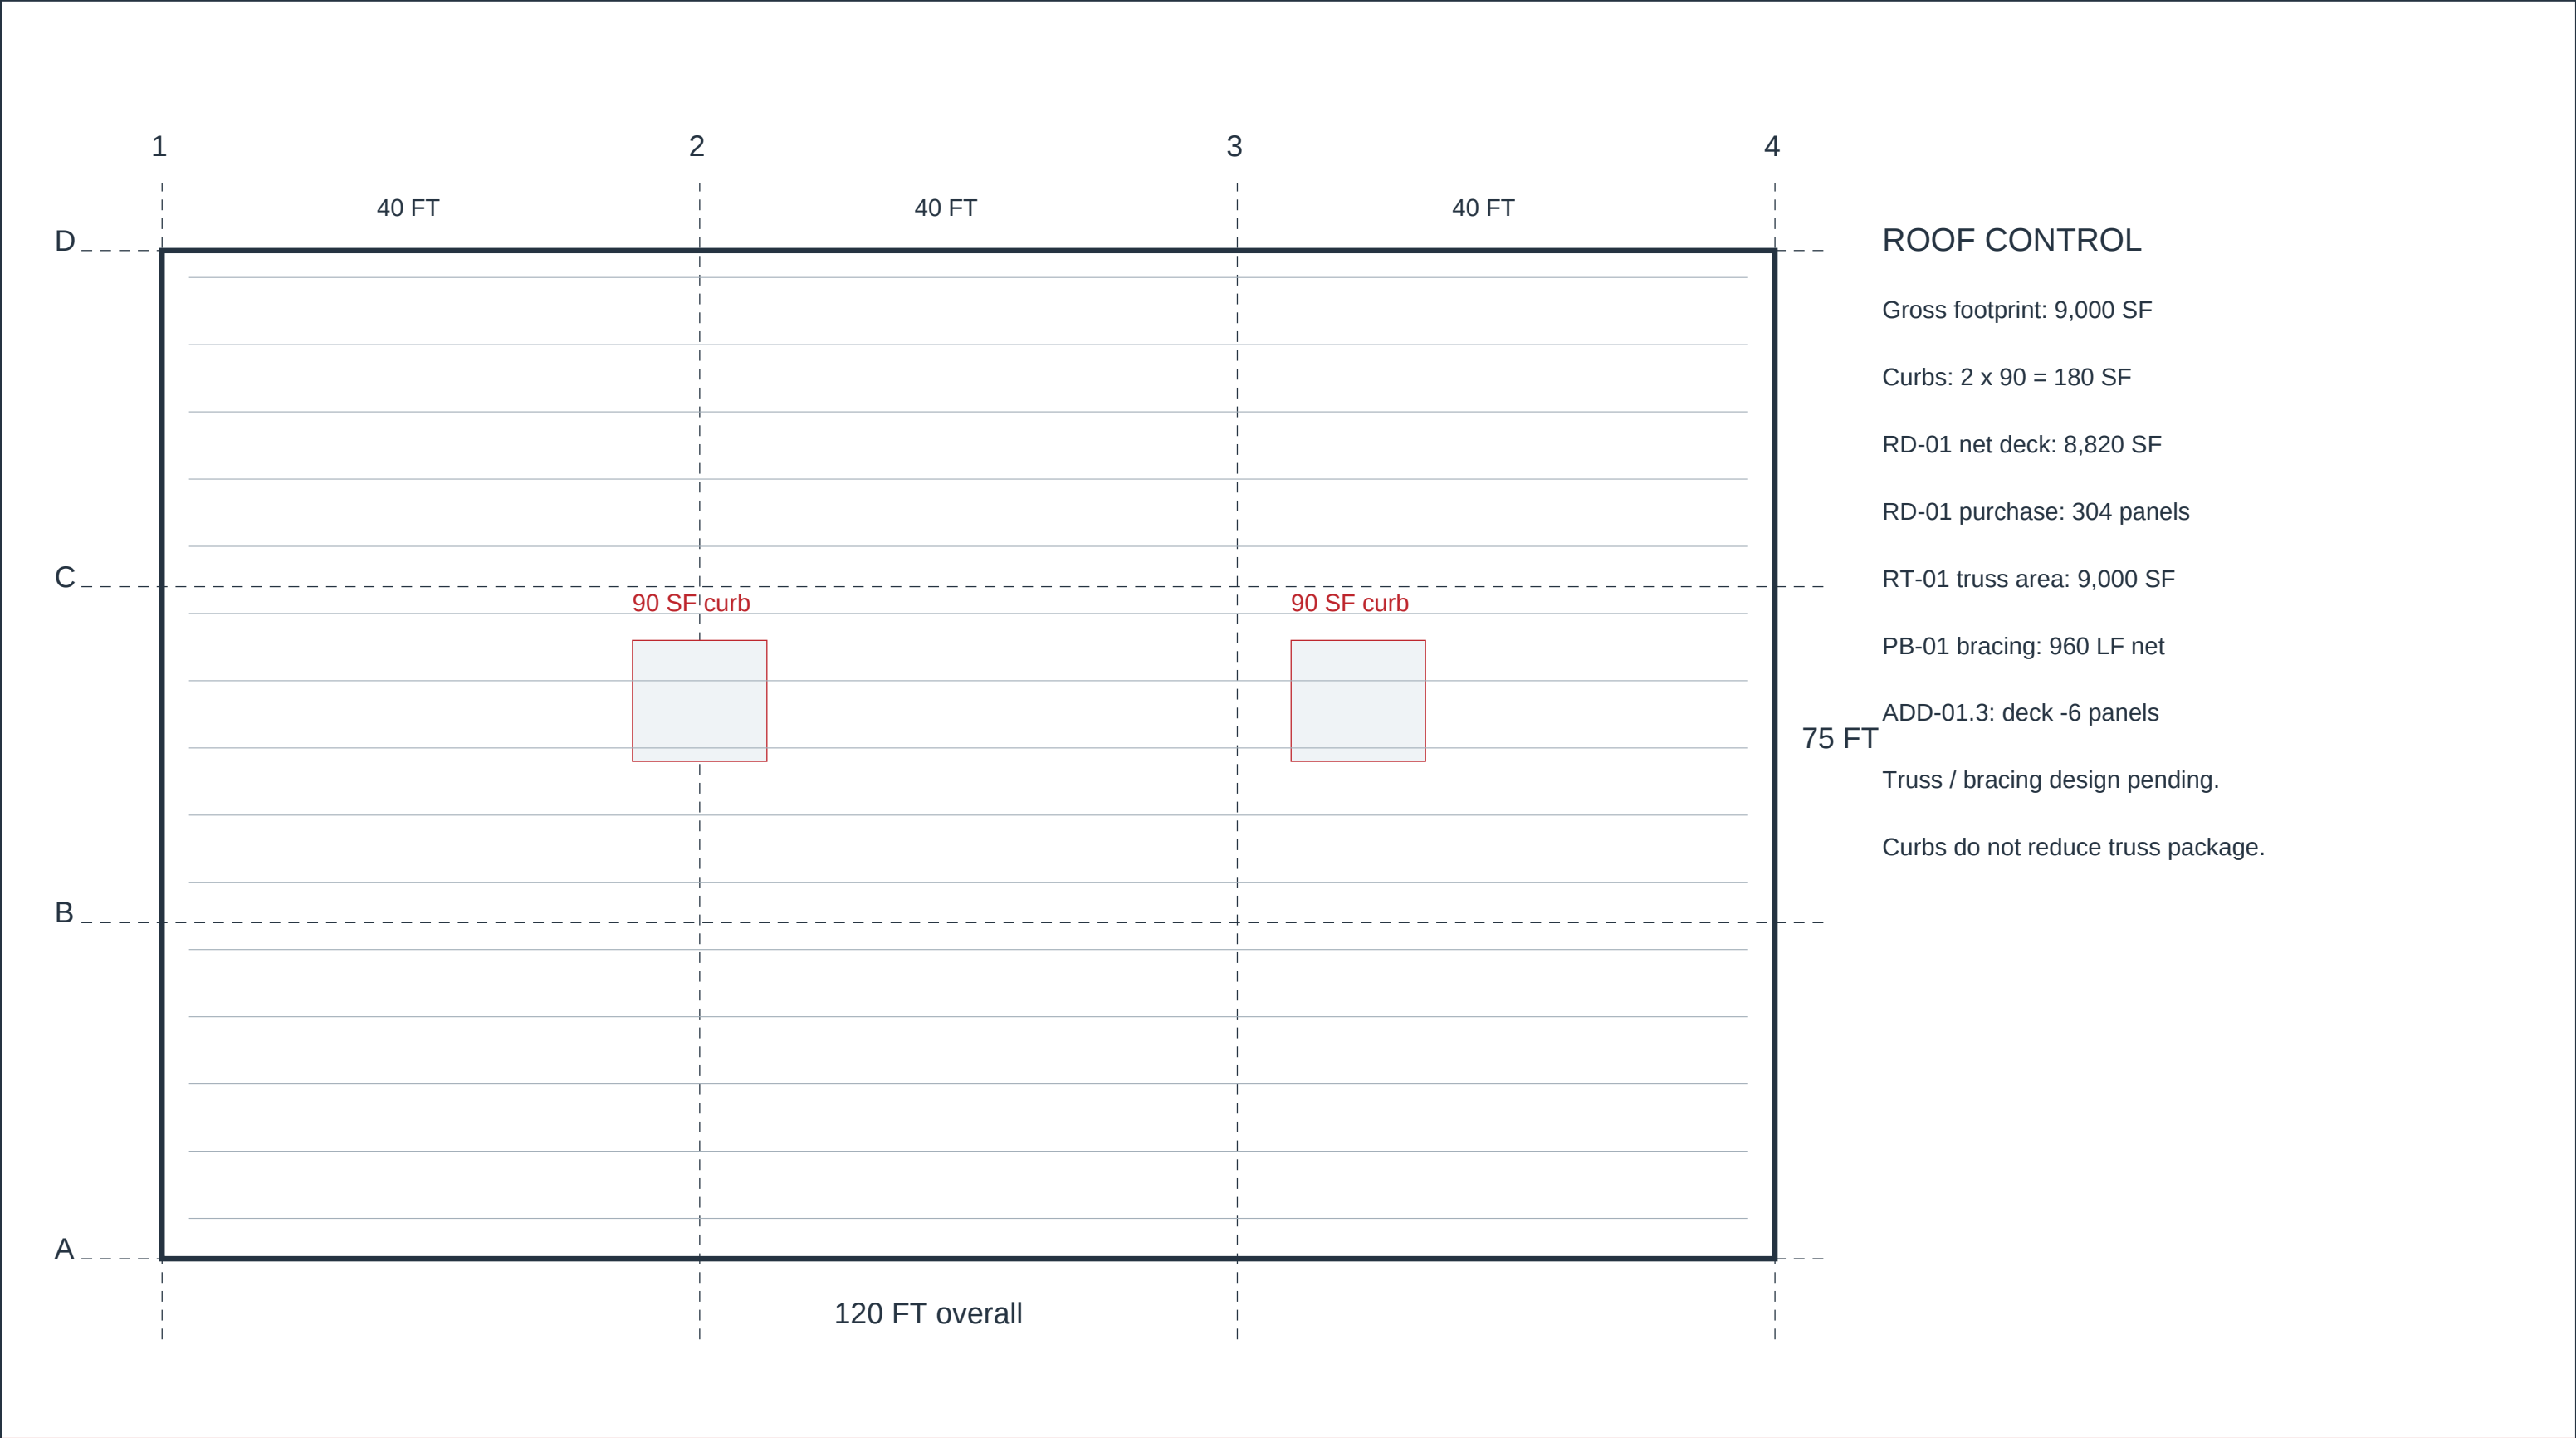

WALLS

Studs, plates, jamb allowance, sheathing / headers pending

FLOOR

Deck + joist package + rim + beams + connectors

ROOF

Deck + trusses + permanent bracing / design pending

FIELD SCOPE

Backing, fasteners, temporary works and equipment

SP-01 pricing basis: wall 15/32 plywood, Exposure 1; floor 23/32 T&G subfloor; roof 19/32 OSB.
These are pricing assumptions. Issued structural / architectural specifications govern final product selection.